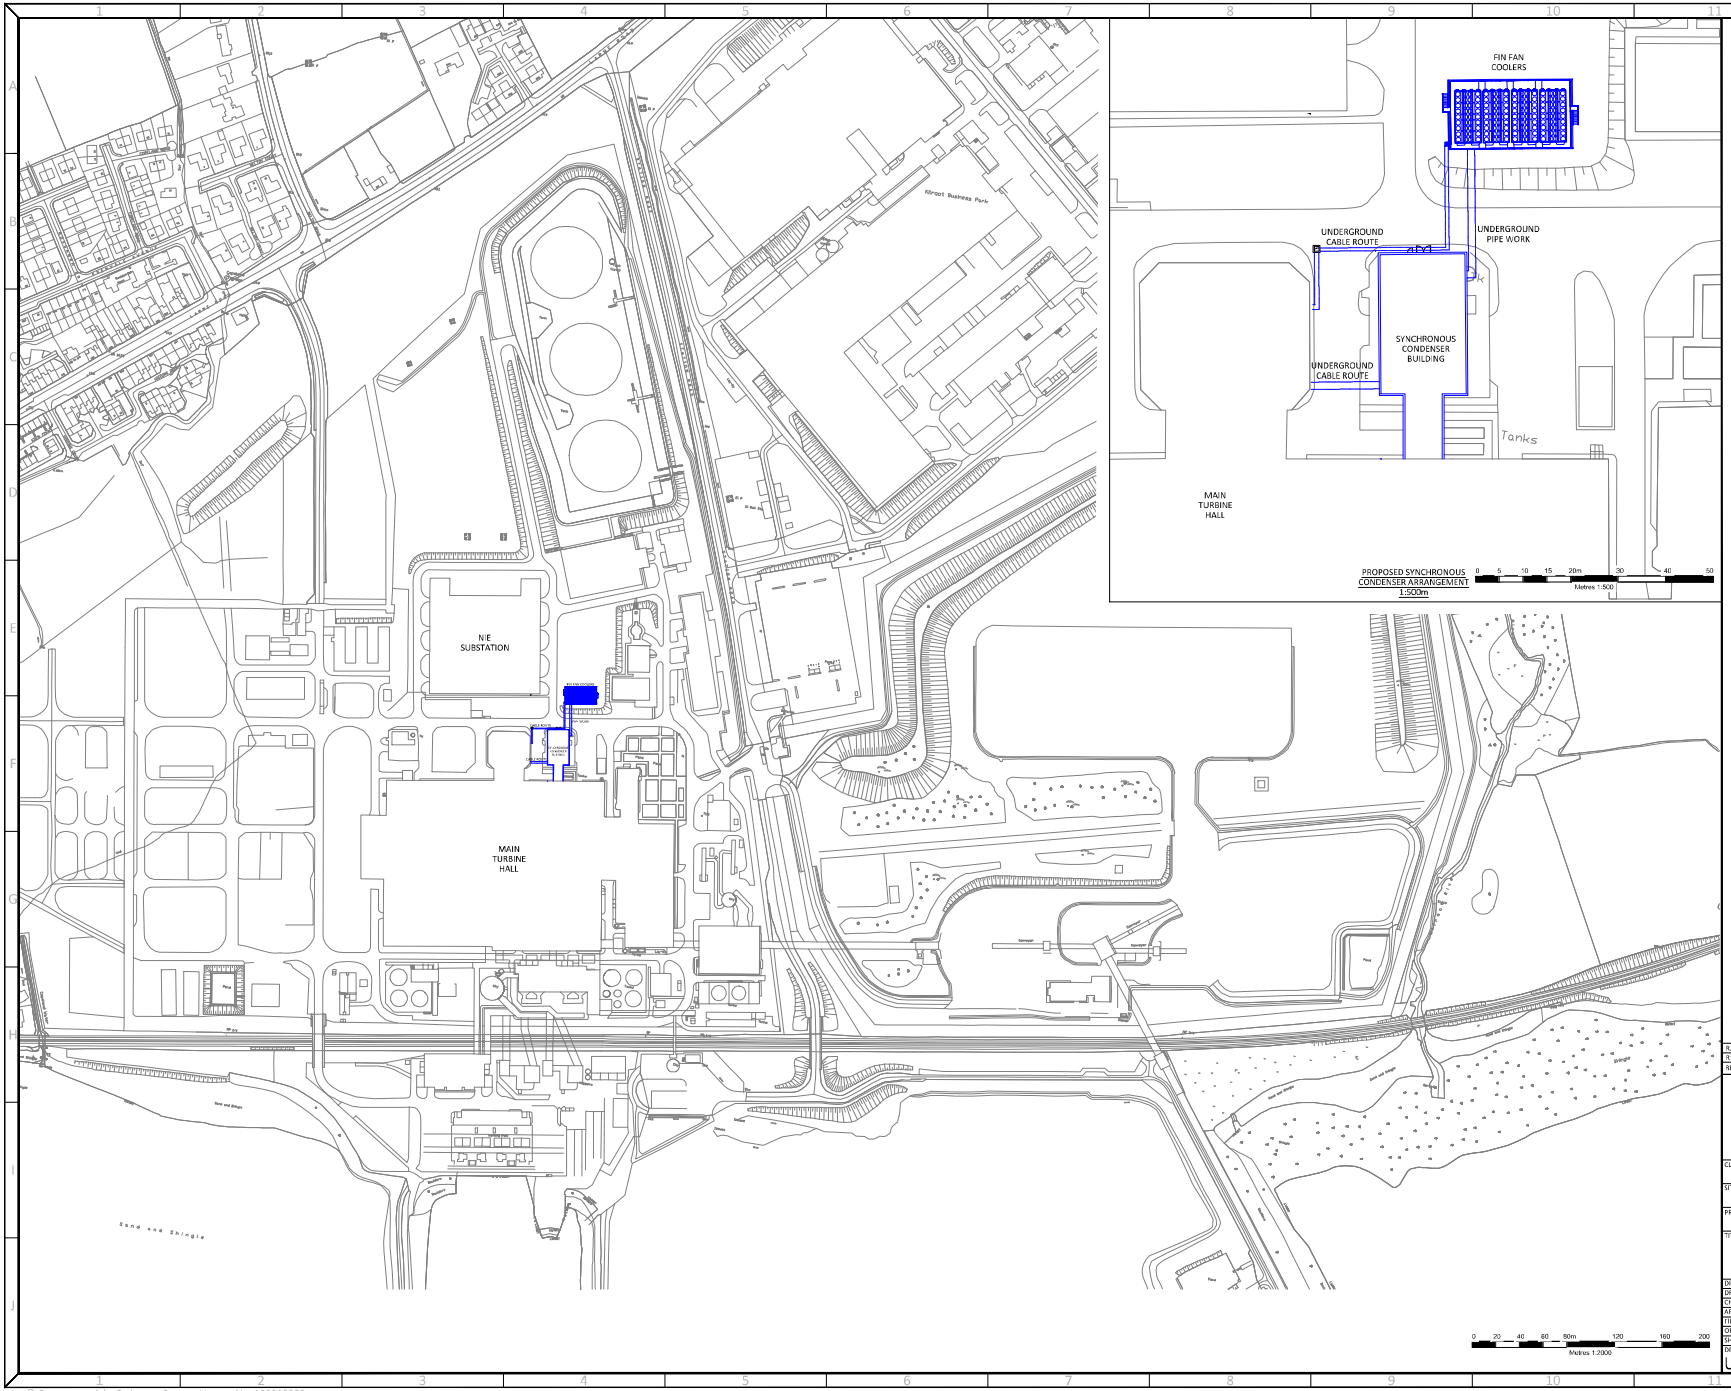

FIN FAN COOLERS

MATERIAL : GALVANISED STEEL
COLOUR : GREY

SYNCRONOUS CONDENSER BUILDING

BUILDING MATERIALS/COLOURS TO MATCH EXISTING

AREA 685m²

Drawing 05

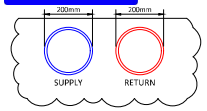

UNDERGROUND PIPE WORK

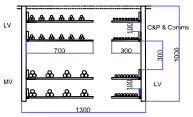

UNDERGROUND CABLE TRENCH

REV.	DETAILS OF REVISION	DRAWN	CHKD	APR	DATE
R2.0	FOR PLANNING SUBMISSION	EMC	DTW	RDM	02.02.26
R1.0	FOR PLANNING SUBMISSION	EMC	DTW	RDM	30.01.26

FICHTNER
CONSULTING ENGINEERS LIMITED

Kingsgate, Wellington Road North,
Stockport, Cheshire. SK4 1LW, UK Tel:
0161 476 0032
Website: www.fichtner-.co.uk

CLIENT: EP KILROOT

SITE: KILROOT POWER STATION

PROJECT: KILROOT SYNCHRONOUS CONDENSER

TITLE: PROPOSED SITE LAYOUT PLAN

DRAWING STATUS:	FOR PLANNING APPLICATION	
DRAWN BY:	EMC	DATE: 30.01.26
CHECKED BY:	DTW	DATE: 30.01.26
APPROVED BY:	SJP	DATE: 30.01.26
FILENAME:	UF00429-8310-0003EMC PROPOSED SITE LAYOUT PLAN R2.0	
OFFICE OF ISSUE:	STOCKPORT	
SHEET SIZE:	A1	SCALE: 1:2000

DRAWING No.: UF00429-8310-00023 sheet 1 of 1

REVISION: R2.0

© Crown copyright Ordnance Survey. Licence No. 100019980